Jigyasa Infratech PVT. LTD.

METRO HOMES - II

PLOT SIZE - 12X25 = 300 SQFT.

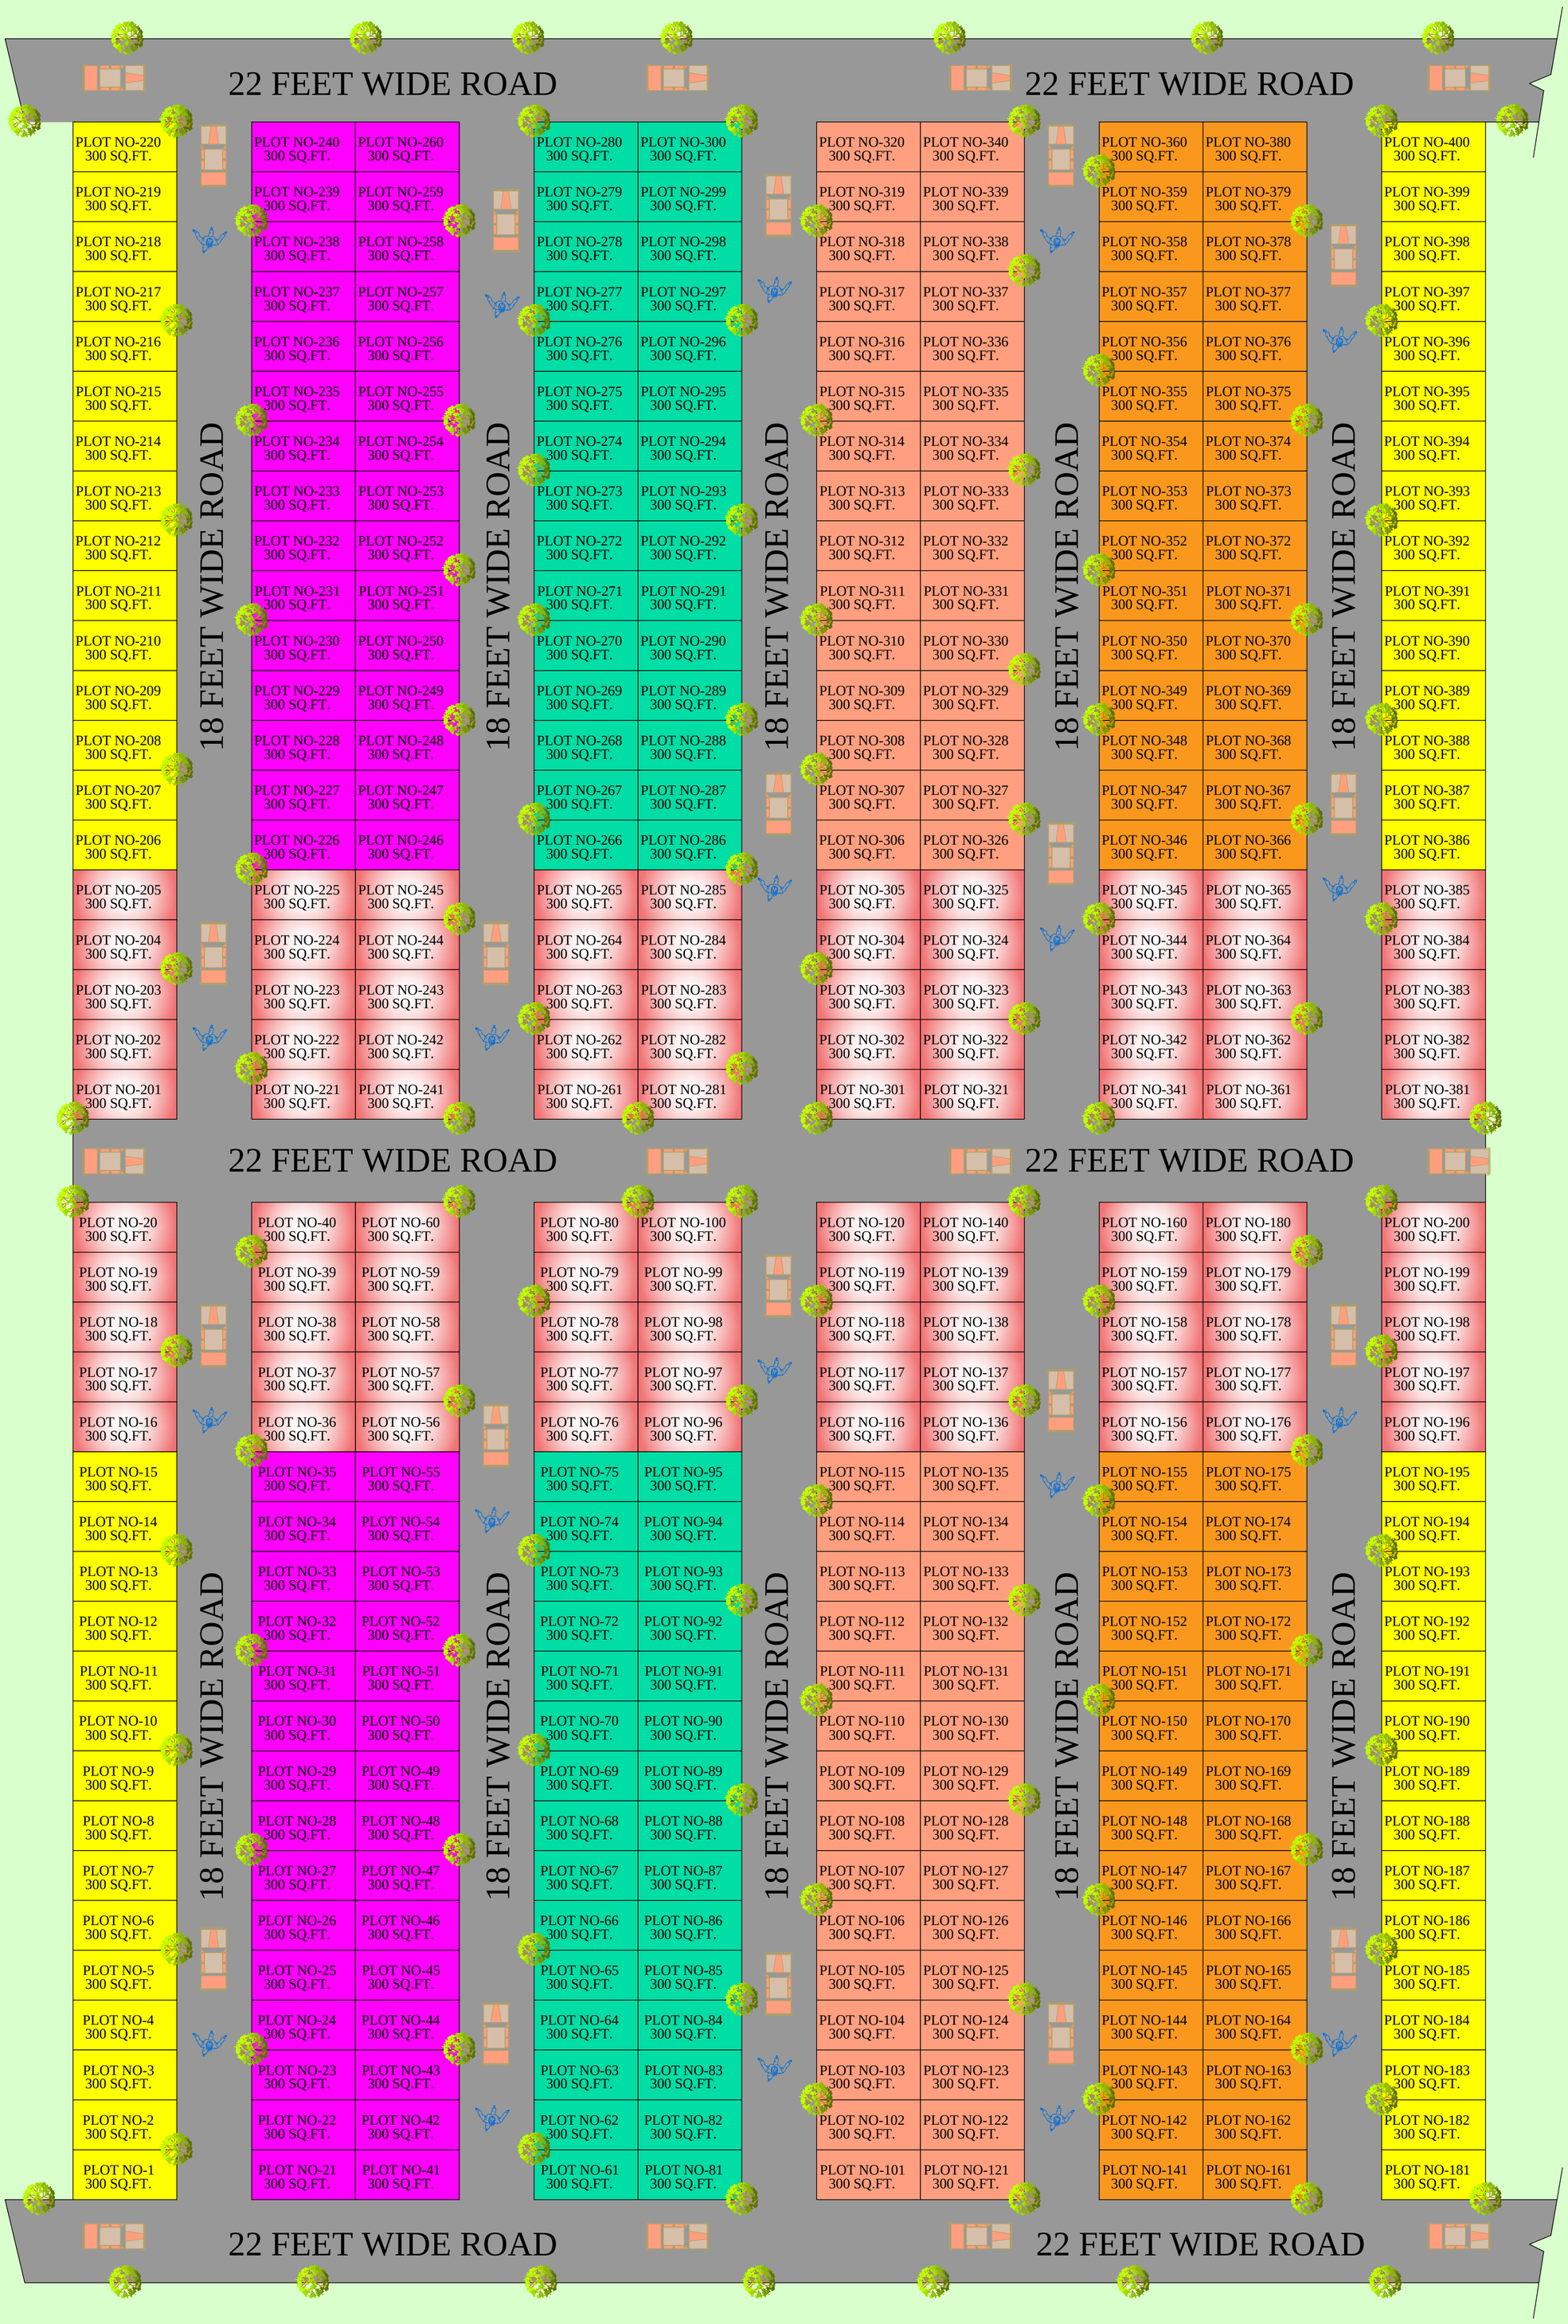

PROJECT DEVELOPED BY-

JIGYASA INFRATECH PVT.LTD.
AT BIRURA, LUCKNOW

OFF: 239 , SEC-9B, VRINDAVAN YOJNA, LUCKNOW

NORTH

N

SITE PLAN

scale : 1: 100

date:
22-12-2018

Engineer Sign

Er.ABHISHEK SRIVASTAVA

LAYOUT DESIGED BY-

INDU HOME DESIGNS
CONVERT YOUR DREAMS INTO REALITY
architecture
engineering
interiors
turnkey projects
INDU

OFF: 239 , SEC-9B, VRINDAVAN YOJNA, LUCKNOW
PHONE: 9120170843, 7355644430